Keynote Legend	
Key Value	Description

SITE PLAN NOTES

1. REFER TO SHEET G001 FOR GENERAL NOTES, SYMBOLS & ABBREVIATIONS
2. EQUIPMENT LOCATION AND SIZE SHOWN FOR REFERENCE ONLY. REFER TO MECHANICAL, ELECTRICAL, & PLUMBING DRAWINGS FOR ADDITIONAL INFORMATION. CONTRACTOR TO VERIFY EQUIPMENT SIZES & REQUIRED CLEARANCES WITH MANUFACTURER PRIOR TO INSTALLATION.
3. HOUSEKEEPING PAD SIZES SHOWN ARE FOR REFERENCE ONLY. CONTRACTOR TO VERIFY HOUSEKEEPING PADS ARE SIZED TO ACCOMMODATE EQUIPMENT.

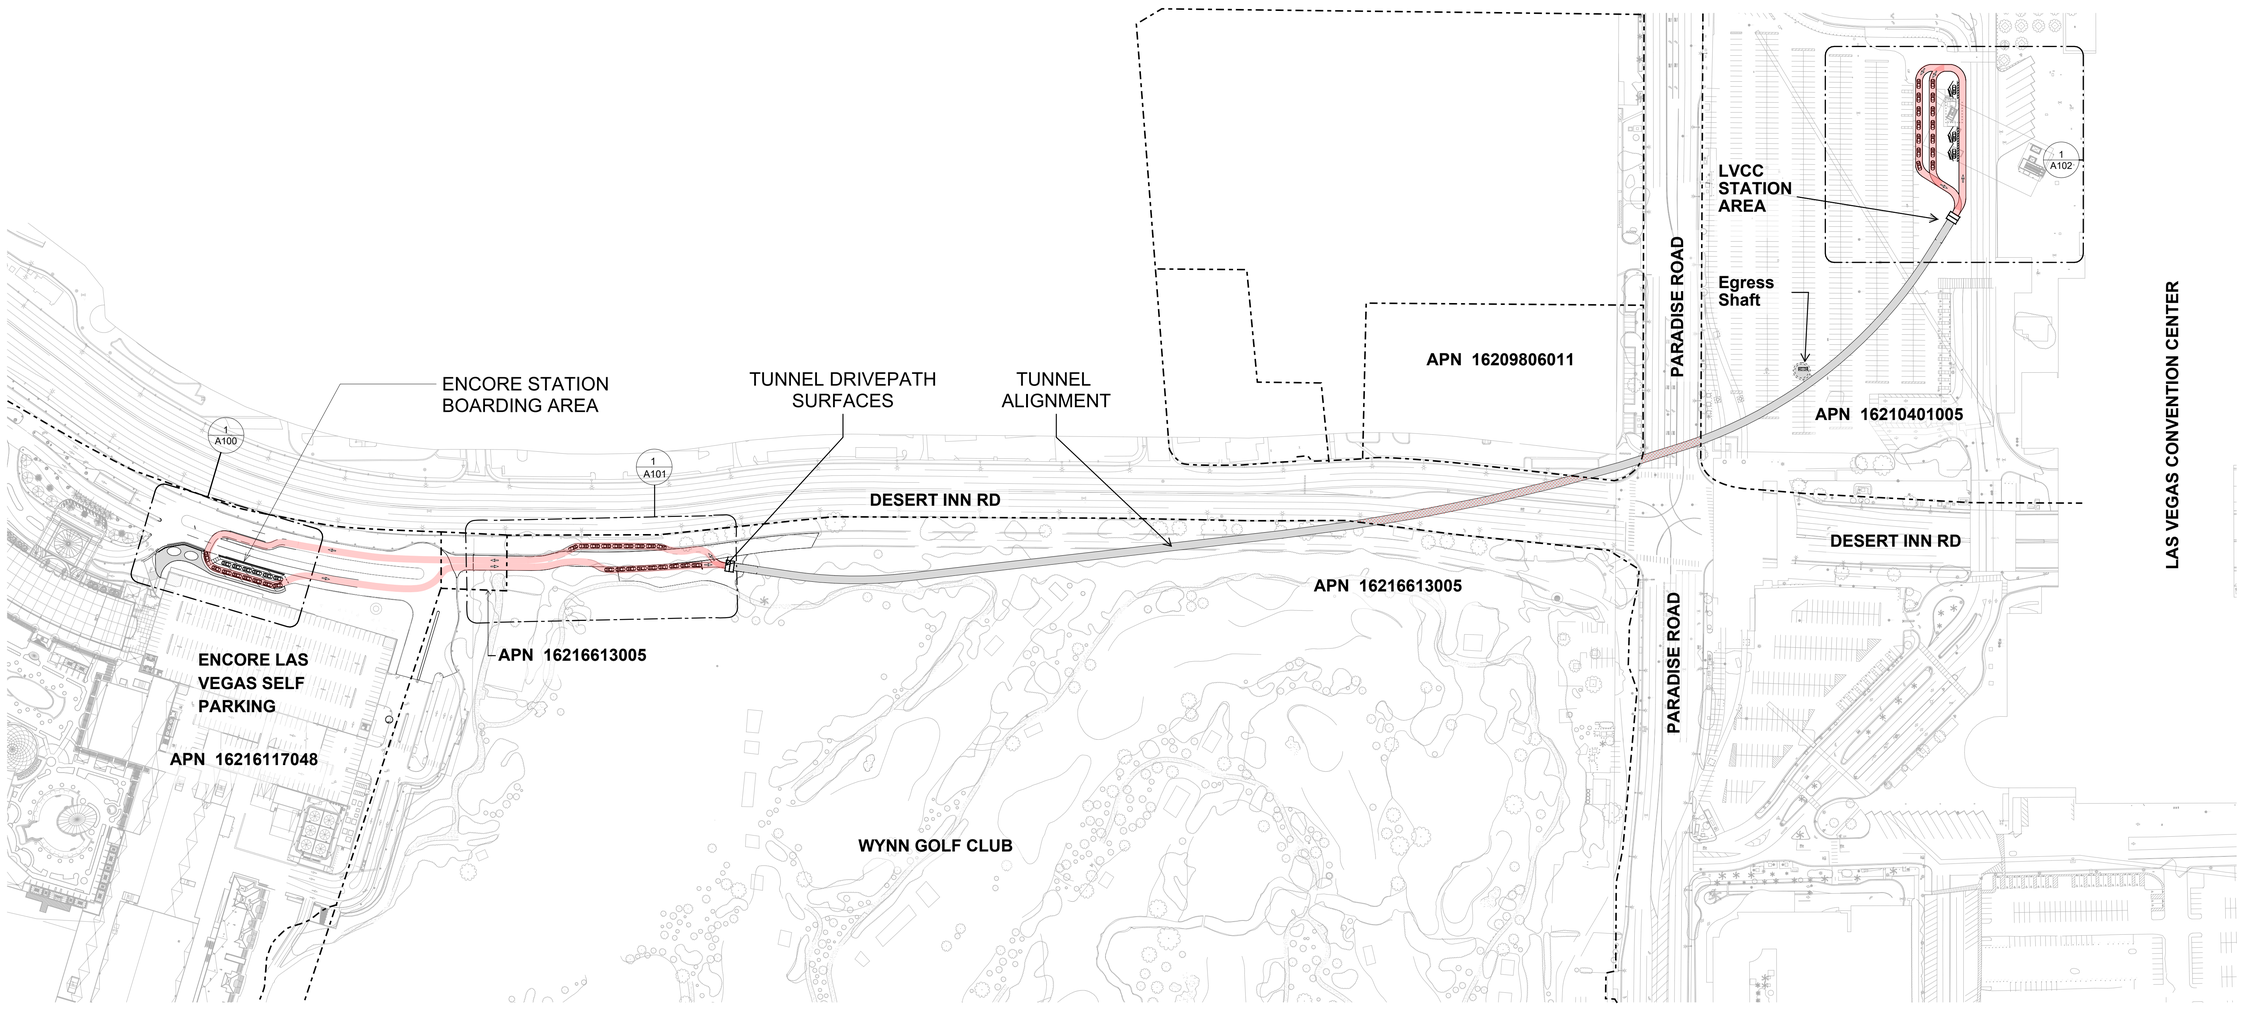

1 SITE PLAN -
1 : 1500

PARCELS AFFECTED :162-09-412-001, 162-16-117-048, 162-16-512-001, 162-16-613-005,162-09-806-011, 162-10-401-005

TUNNEL LENGTH: 2,300 FT

- PARCEL BOUNDARY TYP
- TUNNEL SEGMENT IN ROW
- SURFACE DRIVE

LV-002 ENCORE STATION
STATION PLANS

DESIGN BY:	SS
DRAWN BY:	RG
CHECKED BY:	SS
SCALE:	1 : 1500
DATE:	1-30-23

NO.	DATE	REVISIONS
0	MM/DD/20XX	CLARK COUNTY SUBMITTAL

THE BORING COMPANY
3395 CAMBRIDGE ST
LAS VEGAS, NV 89169

DRAWING NAME
LV-002 SITE PLAN

SHEET NO.

PROJECT NO.
LV-002

DRAWING NO.
AS100

1/30/2023 12:38:29 PM

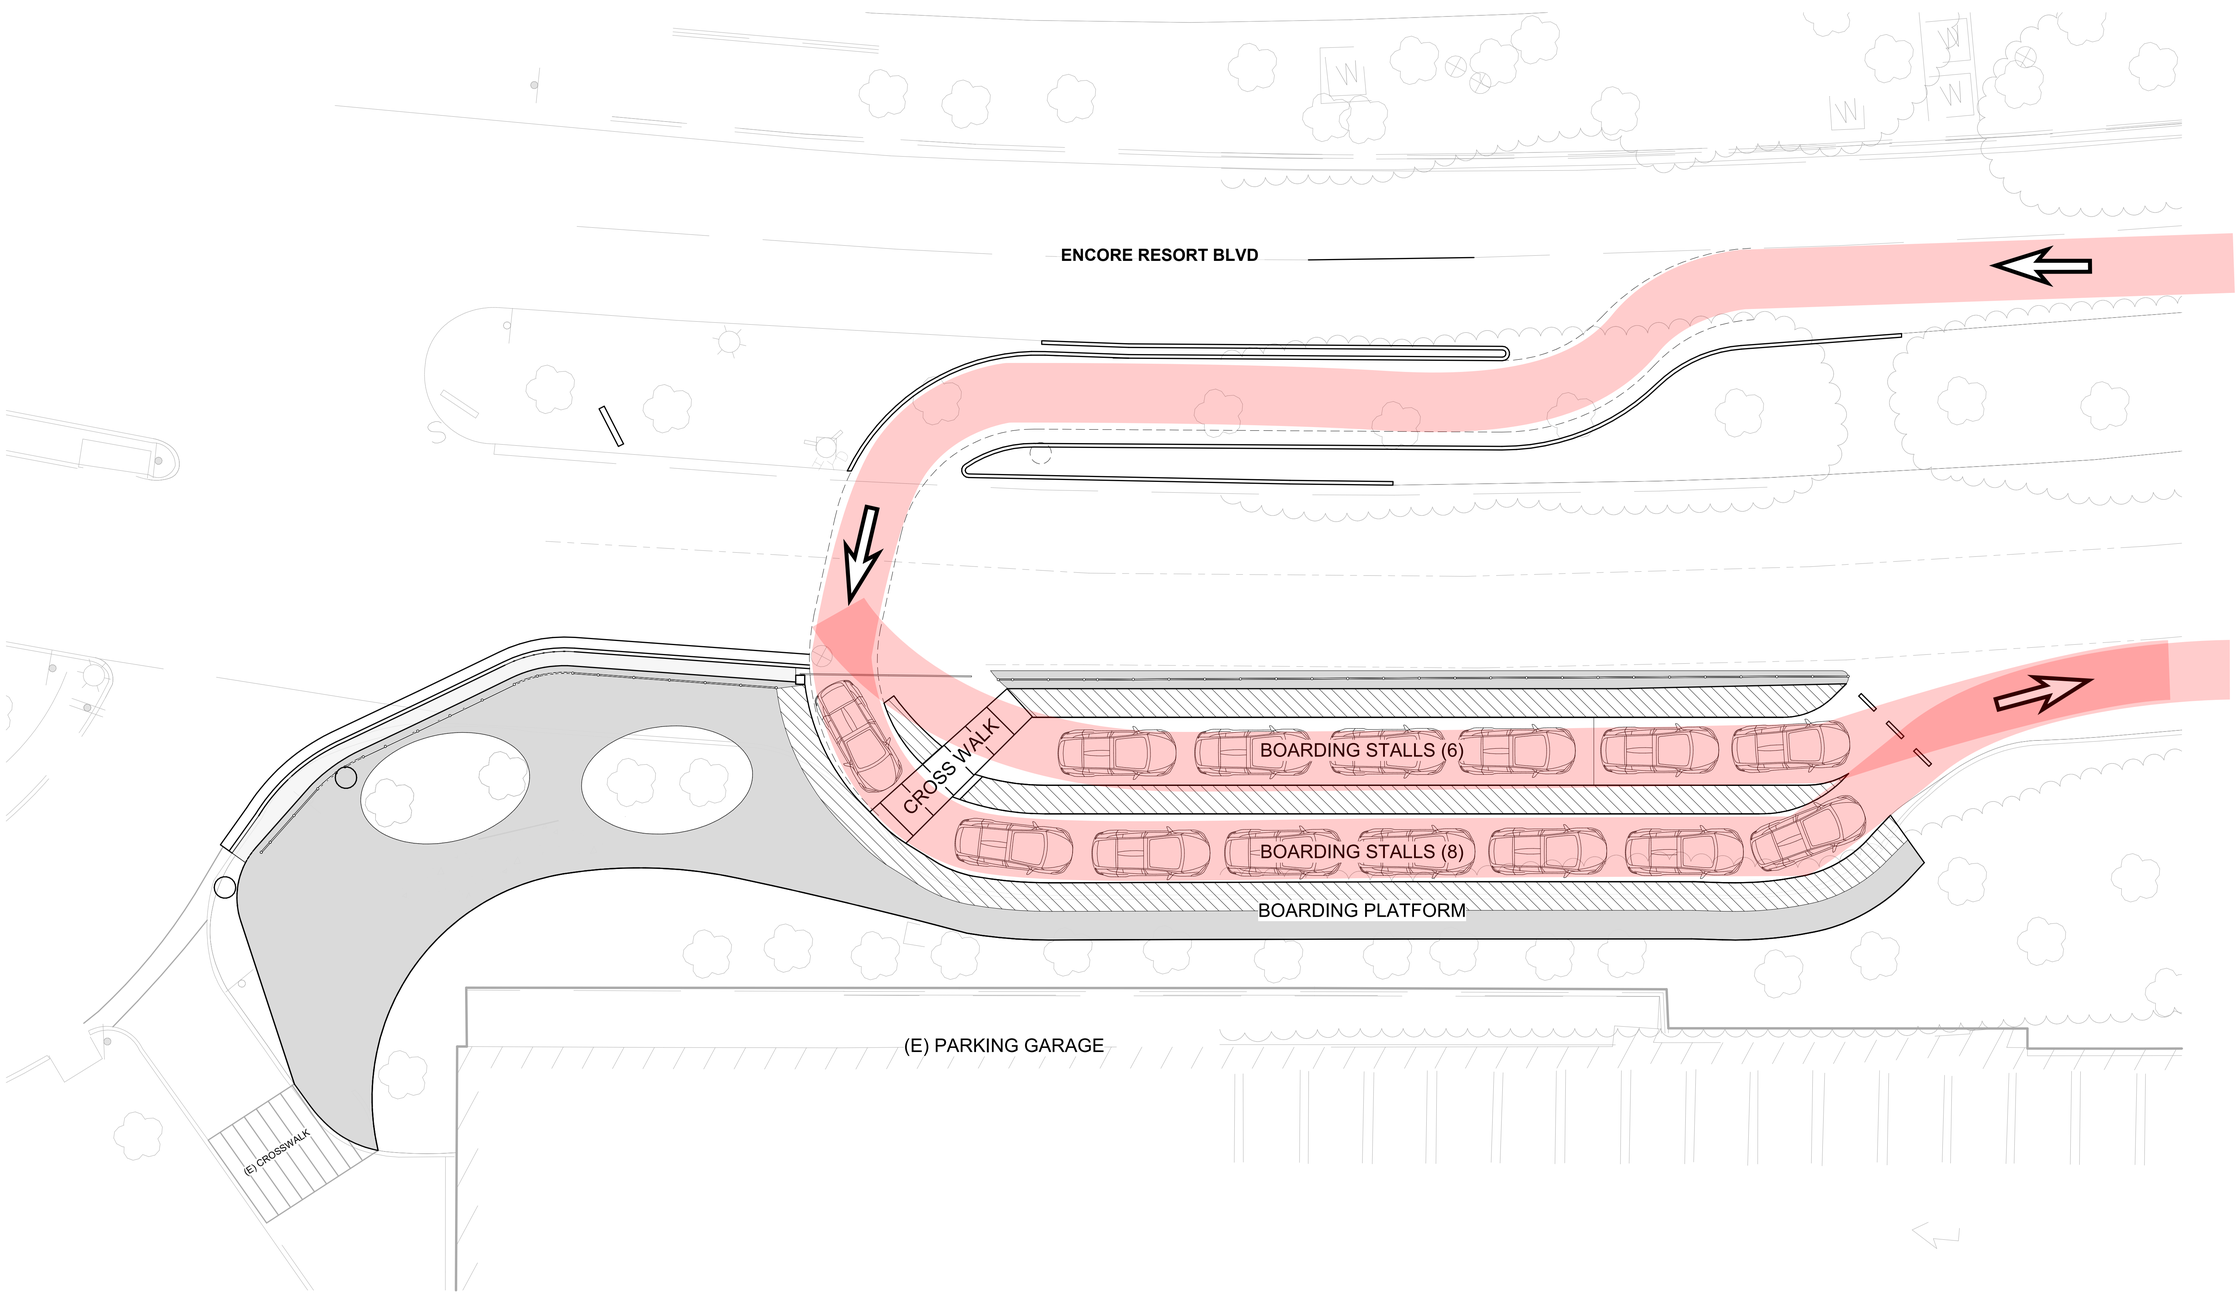

1 ENLARGED STATION AREA
1" = 10'-0"

LV-002 ENCORE STATION
STATION PLANS

DESIGN BY: Designer
DRAWN BY: Author
CHECKED BY: Checker
SCALE: 1" = 10'-0"
DATE: 1-30-23

NO.	DATE	REVISIONS

THE BORING COMPANY
3395 CAMBRIDGE ST
LAS VEGAS, NV 89169

DRAWING NAME
ENLARGED PLAN
BOARDING AREA

SHEET NO.

PROJECT NO. LV-002

DRAWING NO.
A100

1/30/2023 12:38:31 PM

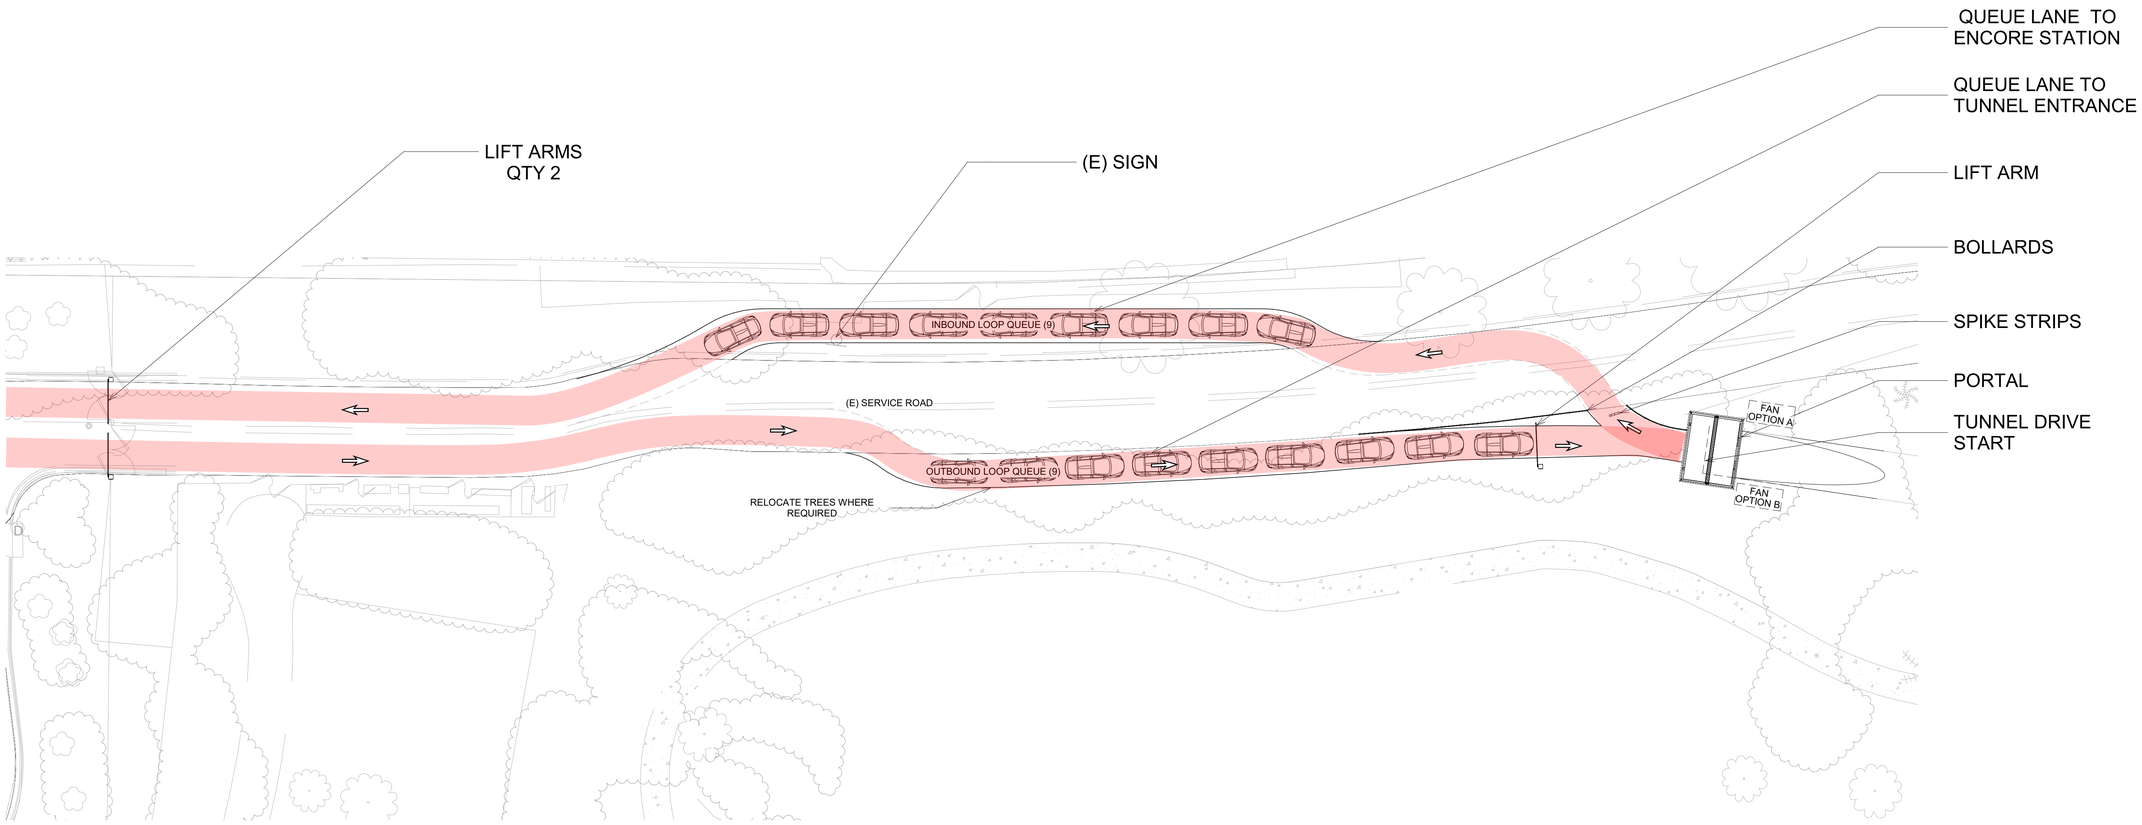

1 ENLARGED ENCORE SERVICE ROAD
1" = 20'-0"

Project Name
Project Status
Enter address here

DESIGN BY: Designer
DRAWN BY: Author
CHECKED BY: Checker
SCALE: 1" = 20'-0"
DATE: Issue Date

NO.	DATE	REVISIONS

THE BORING COMPANY
3395 CAMBRIDGE ST
LAS VEGAS, NV 89169

DRAWING NAME
ENLARGED PLAN
SERVICE ROAD

SHEET NO.

PROJECT NO.
Project Number

DRAWING NO.
A101

12/6/2022 4:40:23 PM

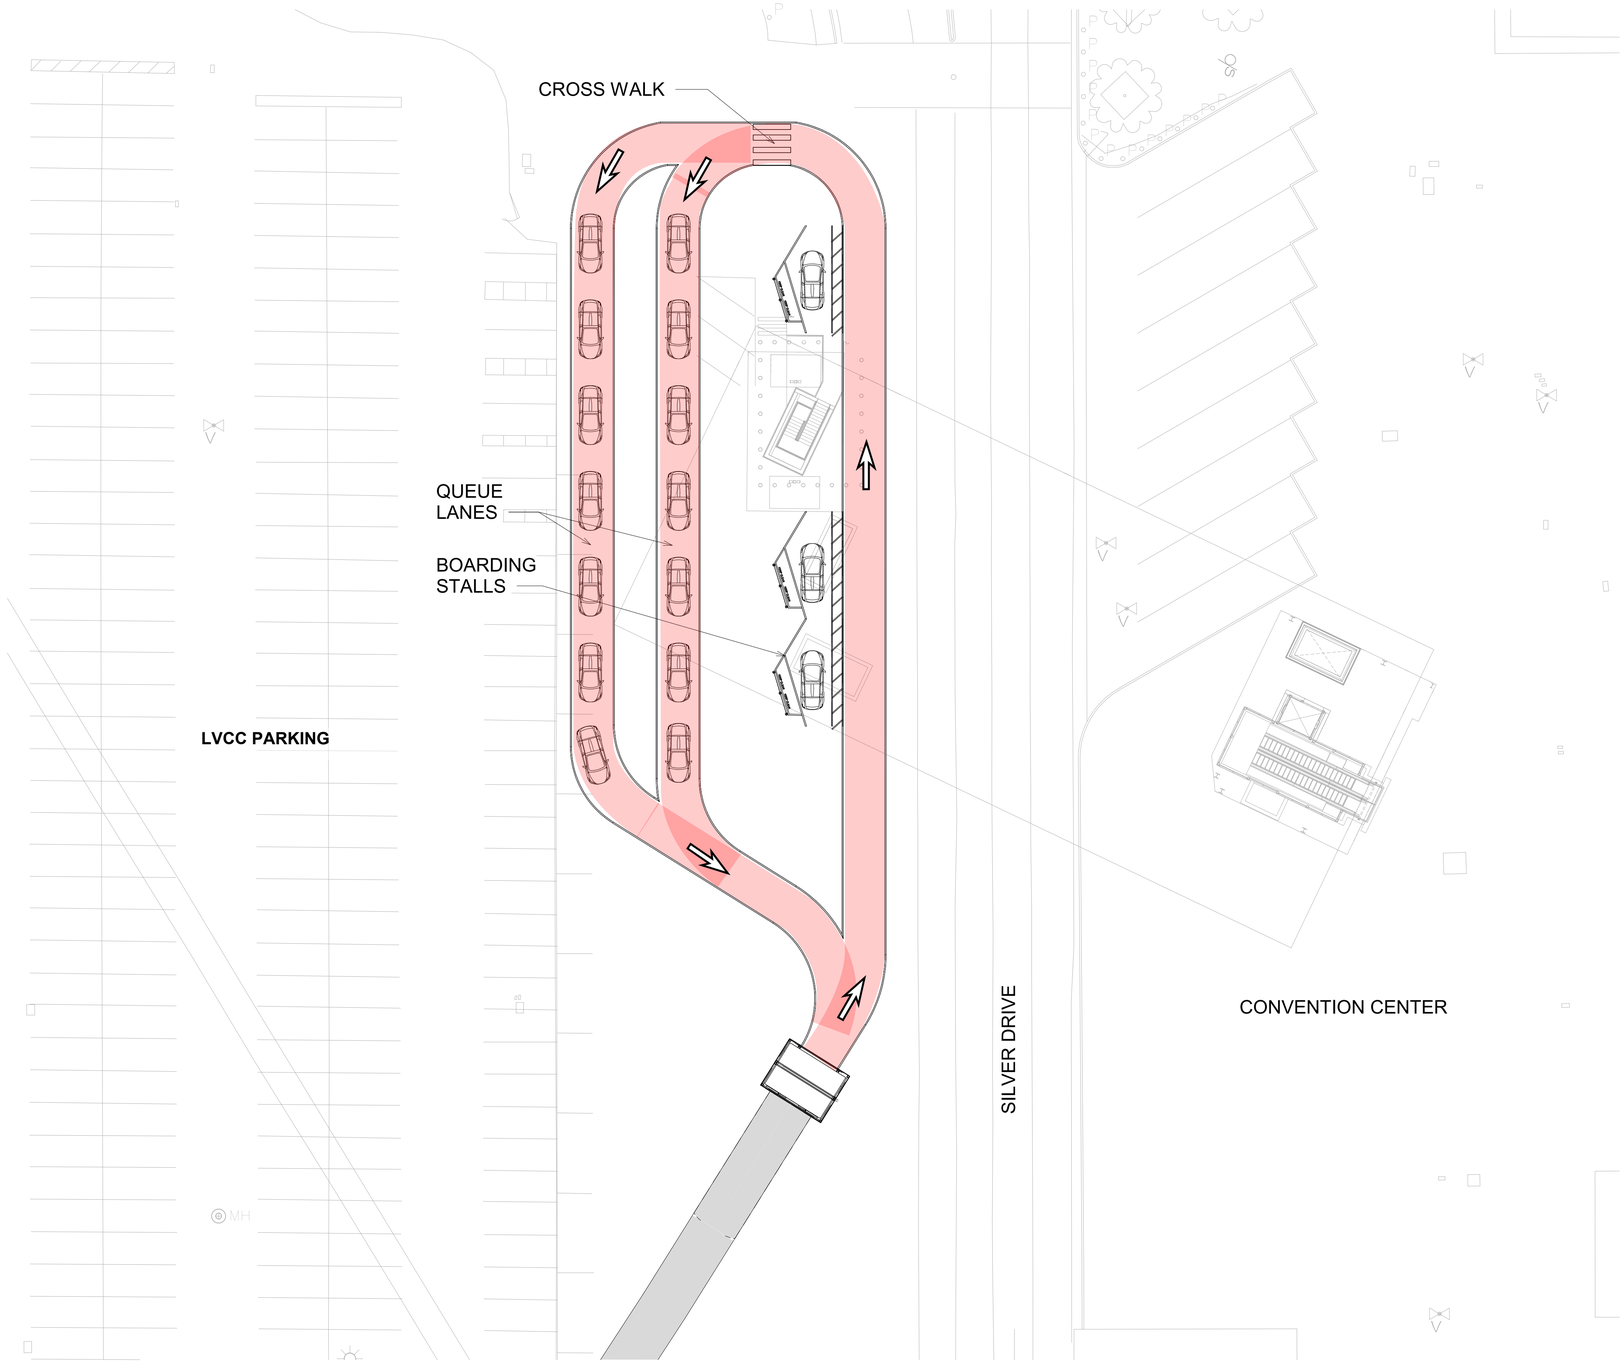

1 LVCC STATION
1" = 20'-0"

LV-002 ENCORE STATION
STATION PLANS

DESIGN BY: Designer
DRAWN BY: Author
CHECKED BY: Checker
SCALE: 1" = 20'-0"
DATE: 1-30-23

NO.	DATE	REVISIONS

THE BORING COMPANY
3395 CAMBRIDGE ST
LAS VEGAS, NV 89169

DRAWING NAME
ENLARGED PLAN
LVCC STATION

SHEET NO.

PROJECT NO.
LV-002

DRAWING NO.
A102

1/30/2023 12:38:34 PM